COPYRIGHT © W.K DICKSON & CO., INC. ALL RIGHTS RESERVED. REPRODUCTION/USE OF THIS CONTENT OF THIS DOCUMENT, ADDITIONS OR DELETIONS TO THE CONTENT OF THIS DOCUMENT BY ANY METHOD WITHOUT THE EXPRESS WRITTEN CONSENT OF W.K DICKSON & CO., INC. IS STRICTLY PROHIBITED. ANY COPIES MADE FROM THIS DOCUMENT WITHOUT THE ORIGINAL SIGNATURE AND SEAL SHALL BE CONSIDERED TO BE VOID. FILE COPIES

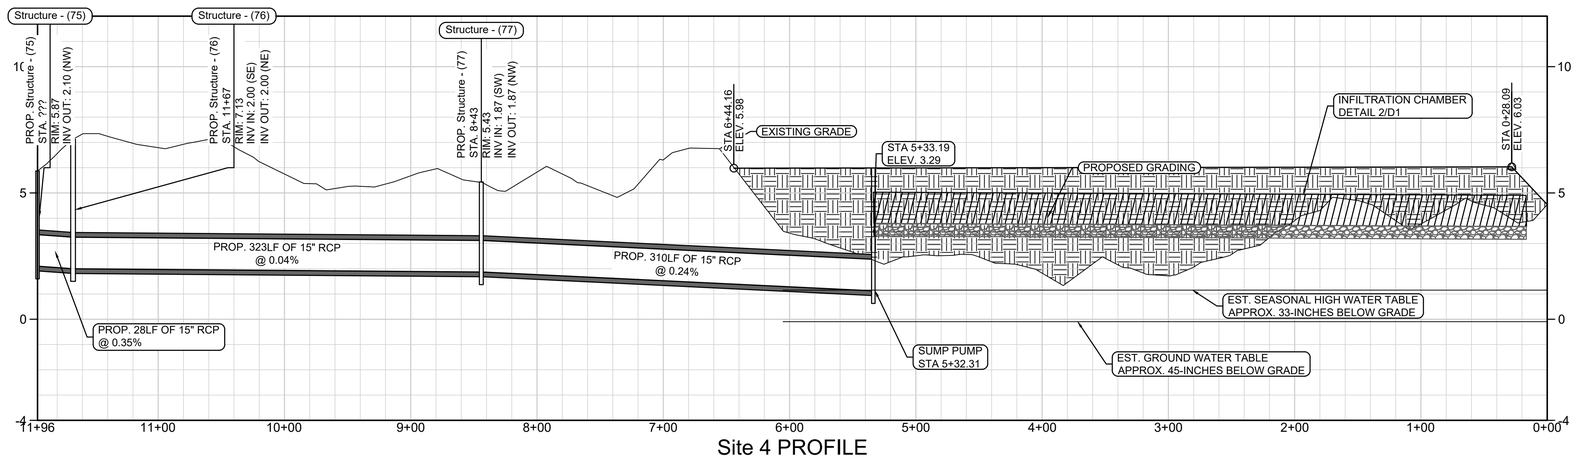

Site 4 PROFILE

SITE 4

1 inch = 60 ft.
HORIZONTAL

1 inch = 2 ft.
VERTICAL

Know what's below. Call before you dig.

PRE-FINAL DRAWINGS - NOT FOR CONSTRUCTION

WK DICKSON
community infrastructure consultants
720 CORPORATE CENTER DRIVE
RALEIGH, NC 27607
(t)919-782-0495
(f)919-782-9672
WWW.WKDICKSON.COM
NC LICENSE NO.F-0374

PROFESSIONAL SEAL

REVISION RECORD

NO.	DESCRIPTION	DATE	BY

PROJECT NAME: NCRCCP ROADSIDE INFILTRATION PROJECT

DRAWING TITLE: NTB SITE 4 ISLAND & GRAY ST P&P

PROJ. MGR.:	JS
DESIGN BY:	LD
DRAWN BY:	LD
PROJ. DATE:	JAN 2023

DRAWING NUMBER: NTB1

WKD PROJ. NO.: 20220794.00.CL

FILE PATH: Z:\Projects\Surf City\2020\WK\00_ NCRCCP Ph 3 Roadside Stormwater Infil\CAD\Plan Set\2020WK_E_SHT_N TOPSAIL Proj_LDM.TAJE, 1/11/2023 9:14:50 PM