COPYRIGHT © W.K. DICKSON & CO., INC. ALL RIGHTS RESERVED. REPRODUCTION OR USE OF THIS CONTENT OR THIS DOCUMENT, ADDITIONS OR MODIFICATIONS TO THIS DOCUMENT, IN ANY FORM OR BY ANY MEANS WITHOUT THE WRITTEN PERMISSION OF W.K. DICKSON & CO., INC. IS PROHIBITED. ONLY COPIES FROM THE ORIGINAL OF THIS DOCUMENT MARKED WITH AN ORIGINAL SIGNATURE AND SEAL SHALL BE CONSIDERED TO BE VALID, TRUE COPIES.

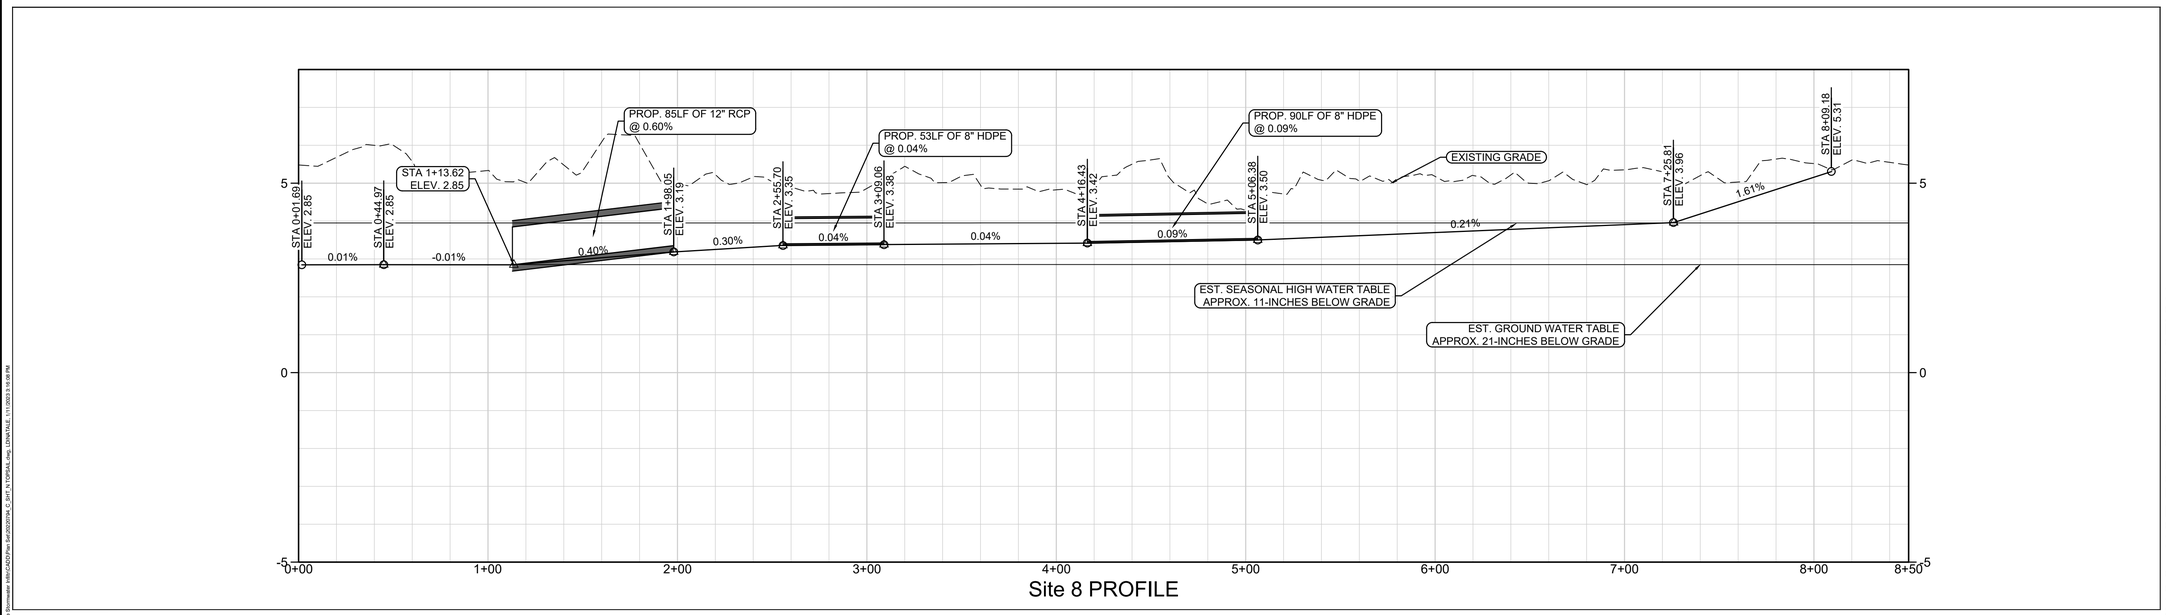


Site 8 PROFILE

# SITE 8

40 0 20 40 80
1 inch = 40 ft.
HORIZONTAL

2 0 1 2 4
1 inch = 2 ft.
VERTICAL

811 Know what's below. Call before you dig.

WK DICKSON
community infrastructure consultants
720 CORPORATE CENTER DRIVE
RALEIGH, NC 27607
(t)919-782-0495
(f)919-782-9672
WWW.WKDICKSON.COM
NC LICENSE NO.F-0374

PROFESSIONAL SEAL

REVISION RECORD

| NO. | DATE | DESCRIPTION | BY |
|---|---|---|---|

PRE-FINAL DRAWINGS - NOT FOR CONSTRUCTION

PROJECT NAME: NCRCCP ROADSIDE INFILTRATION PROJECT

DRAWING TITLE: NTB SITE 8 NORTH TOPSAIL BEACH TOWN PARK P&P

| | |
|---|---|
| PROJ. MGR.: | JS |
| DESIGN BY: | LD |
| DRAWN BY: | LD |
| PROJ. DATE: | JAN 2023 |

DRAWING NUMBER: NTB4

WKD PROJ. NO.: 20220794.00.CL

FILE PATH: Z:\Projects\Surf City\20220794\00_NCRCCP Ph3 Roadside Stormwater Infil\CADD\Plan Set\NTB\NTB4.dwg, LD\NTB4.tab, 1/11/2023 3:05:08 PM